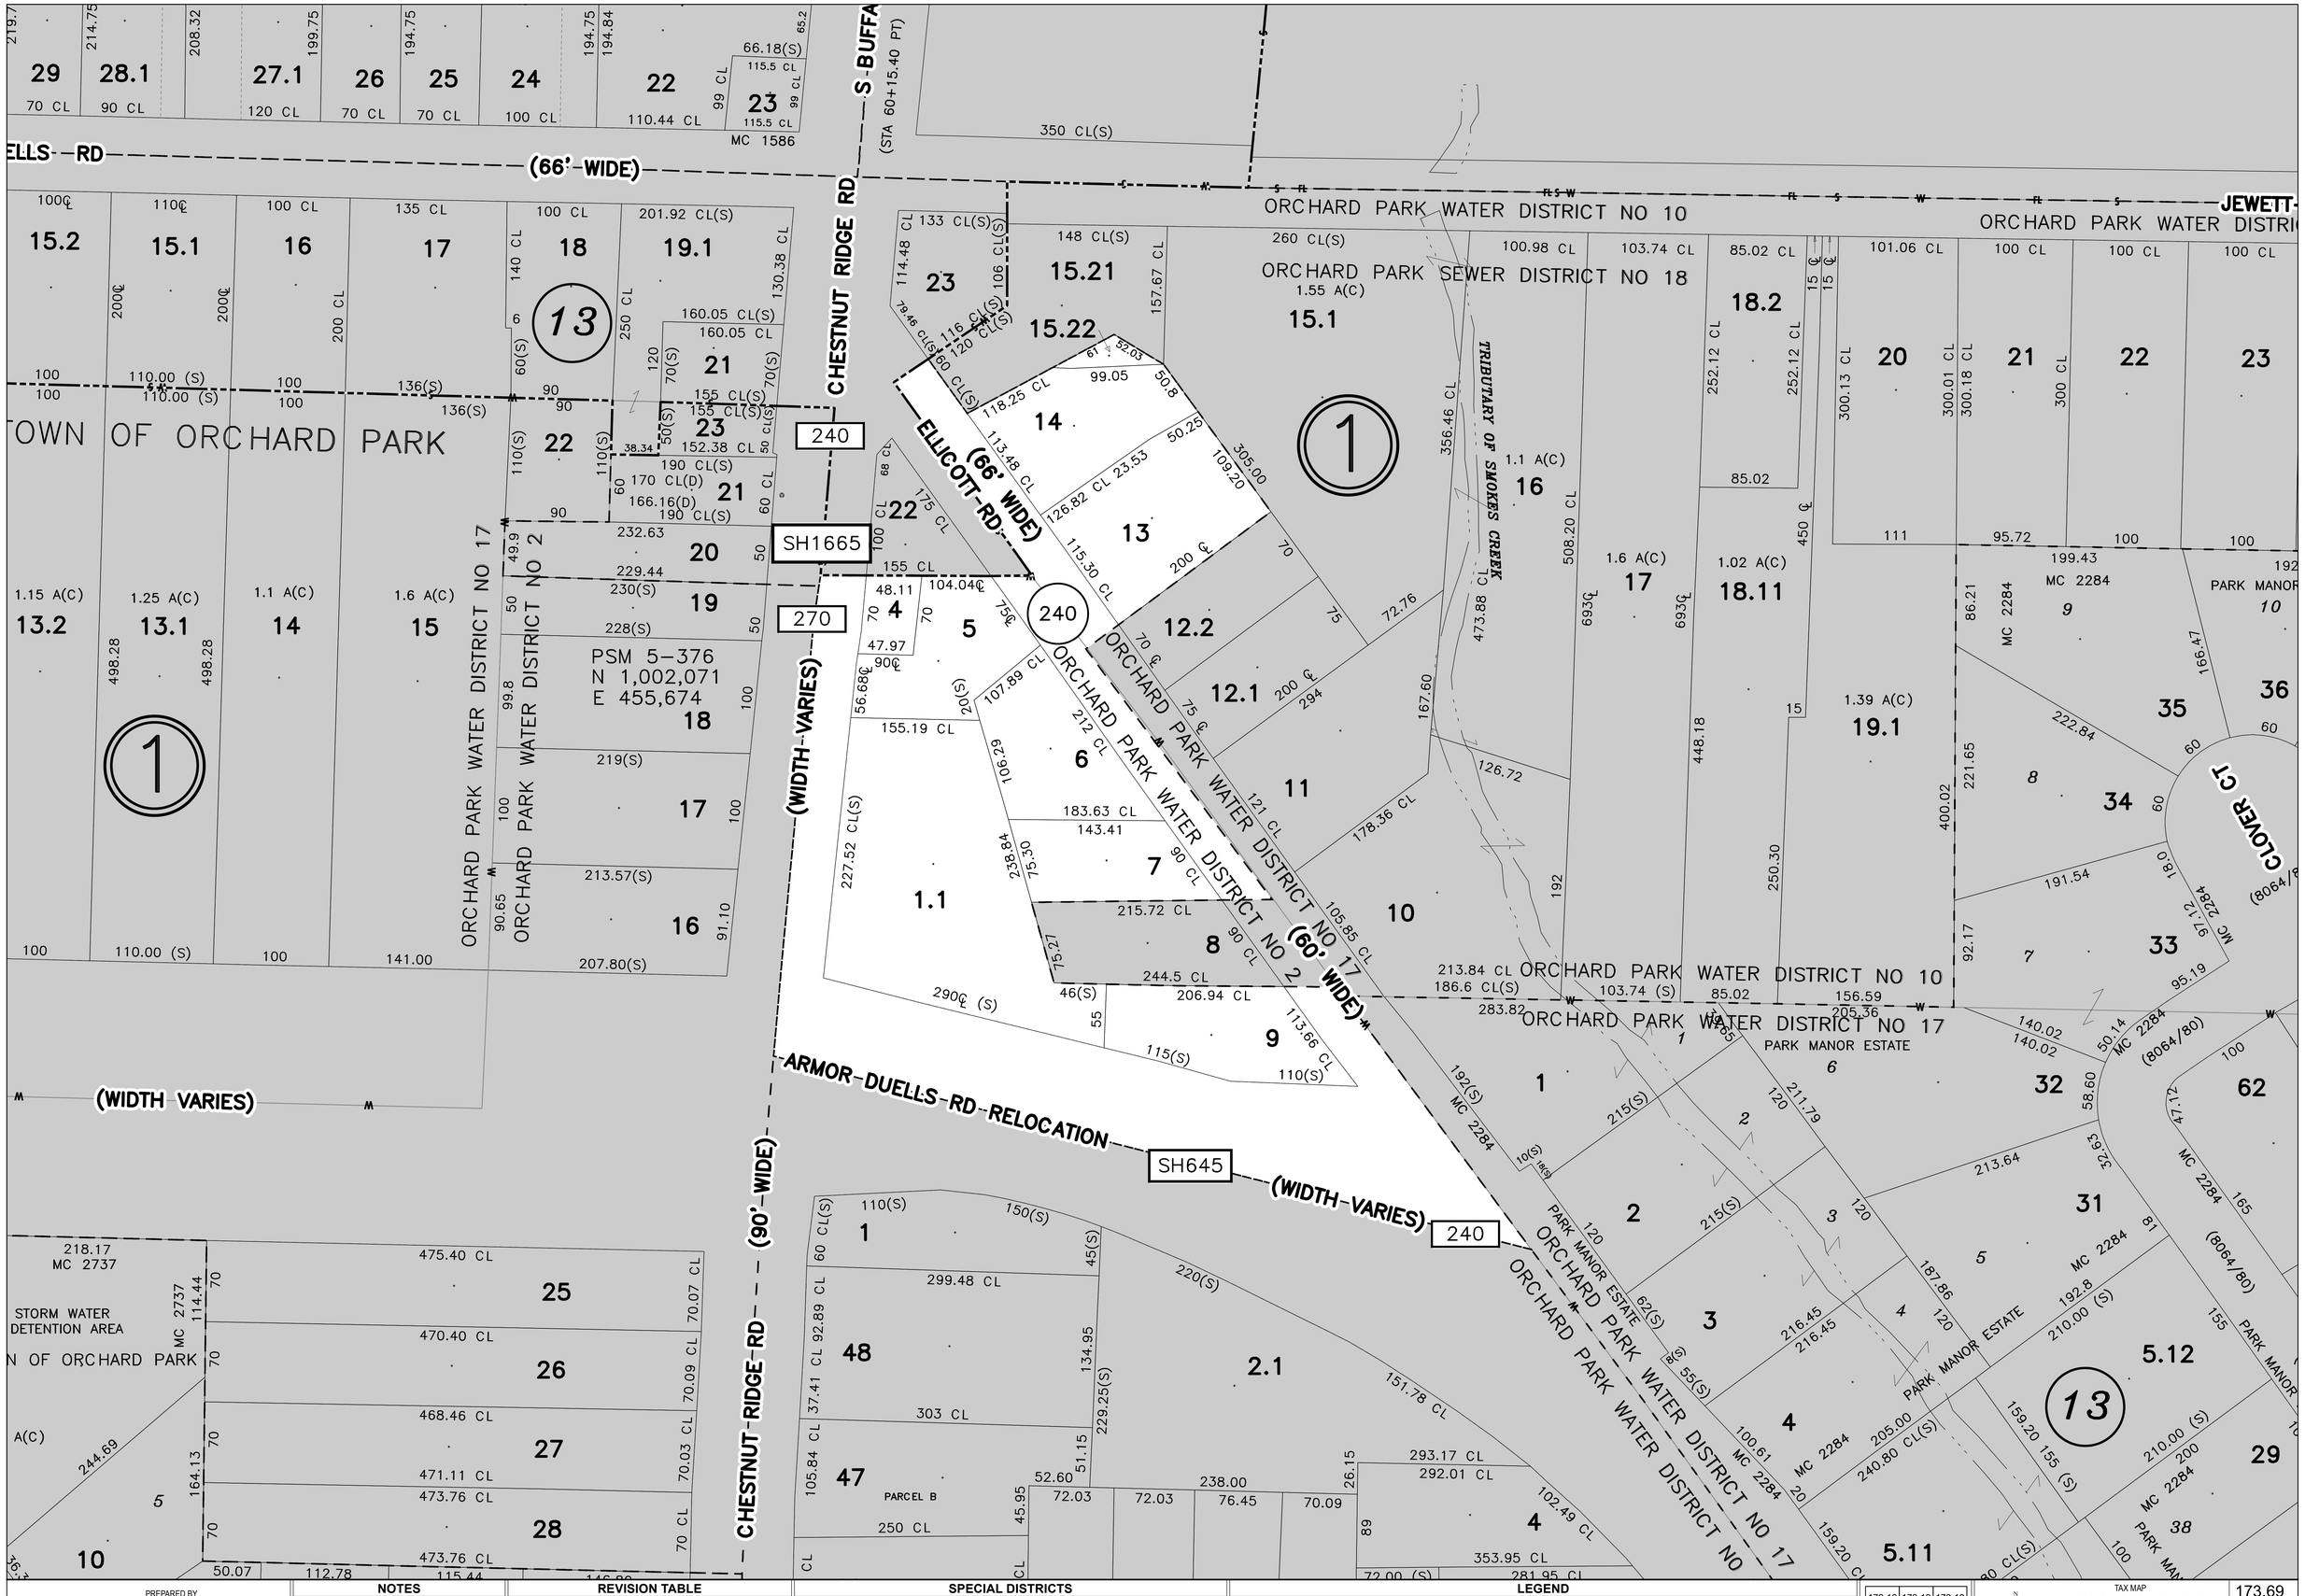

PREPARED BY
DIVISION OF REAL PROPERTY TAX SERVICES
ERIE COUNTY, NEW YORK
MAP CONVERTED TO GIS FORMAT BY BERGMANN ASSOCIATES (2011)
ORIGINAL MAP PREPARED BY AERO SERVICE (1981)

NOTES

THIS MAP WAS PREPARED FOR TAX PURPOSES ONLY AND IS NOT TO BE REPRODUCED OR USED FOR SURVEYING OR CONVEYANCING.

MAP PREVIOUSLY CONVERTED TO AUTOCAD DIGITAL FORMAT BY ANALYTICAL SURVEYS INC. IN COOPERATION WITH WEILER MAPPING INC. (1999)

REVISION TABLE

DATE	MADE BY	CHANGES OR ADDITIONS

SPECIAL DISTRICTS

SCHOOL	DRAINAGE
FIRE	SEWER
WATER	

LEGEND

PROPERTY LINE
ORIGINAL SUBLOT LINE
RAILROAD
STREAM OR DITCH
ROAD OR RAILROAD BNDY
COUNTY LINE
TOWN LINE
VILLAGE LINE
BLOCK LIMIT
GREAT LOT LINE
SCHOOL DISTRICT LINE
WATER DISTRICT LINE
SEWER DISTRICT LINE
FIRE DISTRICT LINE — F
DENOTES COMMON OWNER
TAX MAP BLOCK NO.
TAX MAP PARCEL NO. 116.00-1-11
FILED PLAN LOT NO. 14
GREAT LOT NO. 9
CALCULATED ACREAGE 7.5A(C)
DEED ACREAGE 17.5 A
SCALED DIMENSION 225 (S)
SCALED DIMENSION (CHECKED) 743.25(S)
DEED DIMENSION 173.33
DEED DIMENSION (CENTER LINE) 173.33 ℄
COORDINATE LOCATOR

SHEET INDEX

172.16	173.13	173.13
172.20		173.13
172.20	173.17	173.17

TAX MAP
VILLAGE OF ORCHARD PARK
ERIE COUNTY, NEW YORK
GRAPHIC SCALE
1" = 50'

173.69
TOWNSHIP 09
RANGE 7

MAP DATE: 8/22/2024